

# MONUMENT RECORD

Corner ID: **Wash\_I05**

## Section Corner



Sections 4, 5, 8 & 9- T10N-R01W, 2nd P.M.  
Washington Township, Monroe County, Indiana

|                         |                         |
|-------------------------|-------------------------|
| Section 05<br>T10N-R01W | Section 04<br>T10N-R01W |
| Section 08<br>T10N-R01W | Section 09<br>T10N-R01W |

**MONUMENT:** Describe monument set or found (Include material type, scribing, distance above/below grade, dimensions.)

(#10347) 3 1/2" diameter Brass disk with cross on top, inscribed Department of Natural Resources Boundary Marker, inset in concrete, found 0.1' above ground, with a steel fence post against its Northeast edge.

### MONUMENT LOCATION SKETCH:

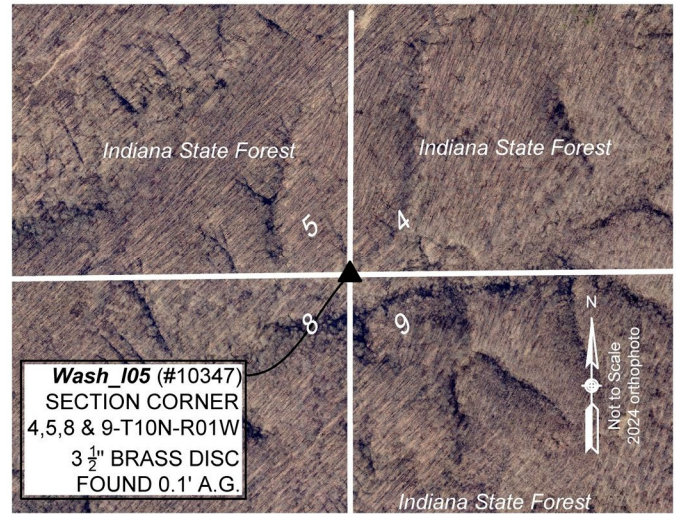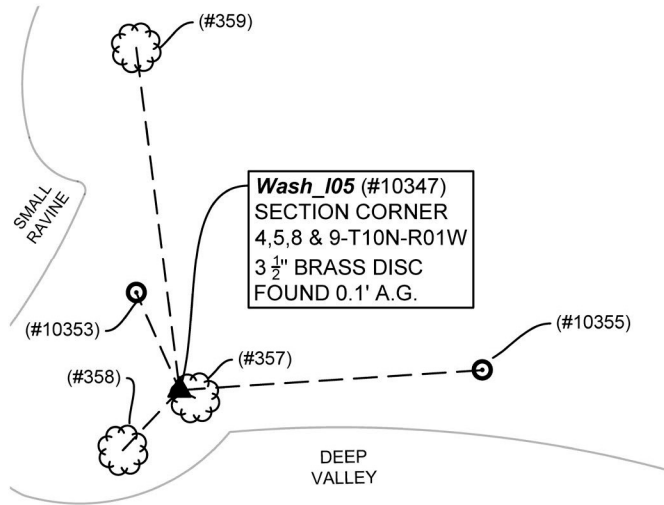

**WITNESS MONUMENT TIES:** Describe at least three new BT's (Bearing Trees) and/or witness objects established or work done to preserve existing evidence. BT diameters are noted as dbh (diameter at breast height) and are measured approximately 4.5' above ground. Bearings and Distances are measured from the monument to the center of the BT. Bearings and Distances to witness ties were measured with a Sokkia Set 510 Total Station.

| ID     | Bearing   | Distance | Description      |
|--------|-----------|----------|------------------|
| (#357) | S63° 22'E | 3.6'     | 7" Gum Tree      |
| (#358) | S43° 33'W | 17.2'    | 19" Beech Tree   |
| (#359) | N07° 14'W | 71.9'    | 25" Red Oak Tree |

### MONUMENT ACCESSORIES

Other survey grade monuments that were located in the vicinity and their relation to the monument. Witnesses noted as a Rebar Lite are a 5/8" diameter by 16" polycarbonate rod with a 1-1/2" mag nail in top and yellow plastic cap stamped "MONROE COUNTY WITNESS POINT" set 0.1 foot below grade unless otherwise noted.

Geodetic coordinates in this table are provided in the format Northing, Easting

|          |               |        |   |
|----------|---------------|--------|---|
| (#10353) | N24° 08' 34"W | 22.11' | N:1485107.5403' E:3107267.9941 ' Rebar Lite |
| (#10355) | N86° 14' 44"E | 63.32' | N:1485091.5077' E:3107340.2178' Rebar Lite  |



OFFICE OF THE MONROE COUNTY SURVEYOR • Trohn Enright-Randolph

501 N Morton Street Ste 205, Bloomington, IN 47404 • 812-349-2570 • surveyorsoffice@co.monroe.in.us

Page 1 of 3

# MONUMENT RECORD

Corner ID: **Wash\_I05**

## Section Corner

Sections 4, 5, 8 & 9- T10N-R01W, 2nd P.M.  
Washington Township, Monroe County, Indiana

|                         |                         |
|-------------------------|-------------------------|
| Section 05<br>T10N-R01W | Section 04<br>T10N-R01W |
| Section 08<br>T10N-R01W | Section 09<br>T10N-R01W |

**PHOTO IDENTIFIED:** Photo Date: 08/22/2025



Photo Orientation & Description: From Above



Photo Orientation & Description: From South Looking North

**EXISTING SURVEY HISTORY** Include as much detail and history of the corner as known at the time of perpetuation

### ORIGINAL GOVERNMENT SURVEY:

Year Surveyed: 1819 By: Thos Brown

Where filed or recorded: Monroe County Original Notes page 131.

Original monument: Post

Bearing Trees or Reference Monuments:

| Species | Dia. | Bearing | Distance |
|---------|------|---------|----------|
| Beech   | 22"  | N72°W   | 7 links  |
| Sugar   | 18"  | N44°E   | 21 links |

Notes:

### SUBSEQUENT CORNER RESTORATION:

No perpetuation records found in Legal Survey Books.

**OTHER SURVEY HISTORY:** Include details such as surveyor name, date, recording info, monument description, etc.

| DocumentDate | SurveyID   | Surveyor              | Description  | InstrumentNo |
|--------------|------------|-----------------------|--|--------------|
| 7/8/1987     | RSID005782 | Vollmer,<br>Robert C. | Department of Natural Resources, Morgan-Monroe State Forest Survey |              |

**ORIGINAL OR SUBSEQUENT SURVEY EVIDENCE FOUND BY THE MONROE COUNTY SURVEYORS OFFICE:** Include, search area or areas, search procedure, etc.

Date of Field work/Search: 08/22/2025 By: MES/JMG/EGC Monument Found: Brass Disk in concrete BTs or Reference Objects Found: References from 1996 Friley tie card found. Project #: 25-003 Field Book: 59 pages 5 & 6. Notes:

**OTHER EVIDENCE:** Describe corner location relative to nearby features and how to reach the corner location – note fences, roads, timber cutting lines, mow lines, clearings, plantings, streams, topo changes, etc.

There are no distinctive visible occupation lines in the area. The monument is deep in the woods. It can be reached by walking West and South mostly on top of a wooded ridge top from a house at 1051 West Burma Road, Bloomington Indiana.

**MONUMENT PRESERVATION:** Describe work done to preserve existing monument.

GPS coordinates were established on the Stone. 2 rebar lites were set within sight of it, that could be used to reestablish its location, should it become obliterated. We also located trees, for visual reference.



**OFFICE OF THE MONROE COUNTY SURVEYOR • Trohn Enright-Randolph**

501 N Morton Street Ste 205, Bloomington, IN 47404 • 812-349-2570 • surveyorsoffice@co.monroe.in.us

Page 2 of 3



# MONUMENT RECORD

Corner ID: **Wash\_I05**

## Section Corner

Sections 4, 5, 8 & 9- T10N-R01W, 2nd P.M.  
Washington Township, Monroe County, Indiana

|                         |                         |
|-------------------------|-------------------------|
| Section 05<br>T10N-R01W | Section 04<br>T10N-R01W |
| Section 08<br>T10N-R01W | Section 09<br>T10N-R01W |

**THEORY OF LOCATION:** *Describe the theory of location for acceptance of this monument. Include monument origin and associated uncertainty.*  
The monument was found. It appears to have been set by Robert C. Vollmer PLS, in a survey by him dated July 8, 1987, documented in RSID005782 in the Monroe County Surveyors Office. The survey does not contain a report to discuss a theory of location (Reports were not required by Indiana code governing Land Surveying in that era), so the exact method of establishment is only hypothetical but it appears to have been established at the extension of and by doubling the distance between the stones found at the Southeast and South Quarter corners of Section 4 Township 10 North Range 1 West, based on the measurements obtained this Survey. The Vollmer survey does note "Monument set from Farkas data". Since there is no evidence of the original witness trees, occupation lines or perpetuation records for this corner. I accept Mr. Vollmer's location as the most reliable evidence of the original corner's location. There is undoubtedly an amount of uncertainty, that this is where the original wood post was set in 1819, though to address a linear amount of which is impossible to establish.

**GEODETIC COORDINATES:** *Northing:* 1485087.4', *Easting:* 3107277.0'

### BASIS OF GEODETIC COORDINATES:

The basis of bearings is Grid North NAD83(2011), Indiana West Zone, Epoch 2010.0000, Geoid Model G2012BU7, Datum NAD83\_NO\_TRANS, US Survey Feet, derived from GPS observations utilizing the Indiana Real-Time Network (INCORS). Coordinate data was collected with a Javad Triumph LS Network Rover and/or with a Sokkia Set 510 Total Station radially from points located with GPS. Distances obtained with GPS have not been adjusted to ground. To adjust grid distances to ground distances multiply them by a scale factor of 1.000035974.

This document is not complete without the associated Corner Perpetuation plat and report of survey for Section 4 or 5 Township 10 North Range 1 West by Michael E. Sheppard of the Monroe County Surveyor's Office.

### CERTIFICATIONS:



*Michael E. Sheppard*

Date: 2/17/2026

Michael E. Sheppard

State of Indiana

Professional Surveyor

No. 20100021



*Trohn Enright-Randolph*

Date: 2/17/2026

Trohn Enright-Randolph

Monroe County Surveyor



*Donna L. Bickel*

Accepted by the Monroe County  
Surveyor Review Board on

2/17/2026



OFFICE OF THE MONROE COUNTY SURVEYOR • Trohn Enright-Randolph

501 N Morton Street Ste 205, Bloomington, IN 47404 • 812-349-2570 • surveyoroffice@co.monroe.in.us

Page 3 of 3

# MONUMENT RECORD


Corner I.D. #

I-5

STATE OF INDIANA - COUNTY OF MONROE

Section Four (4), Township 10 North, Range 1 West

Monument Description & Remarks: Found Brass Cap set in concrete at SW  
corner of section. Monument solid in ground & marked w/metal fence post;  
measures 0.3' x 0.5' x 0.3' out of ground. Survey marker sign set (see below).

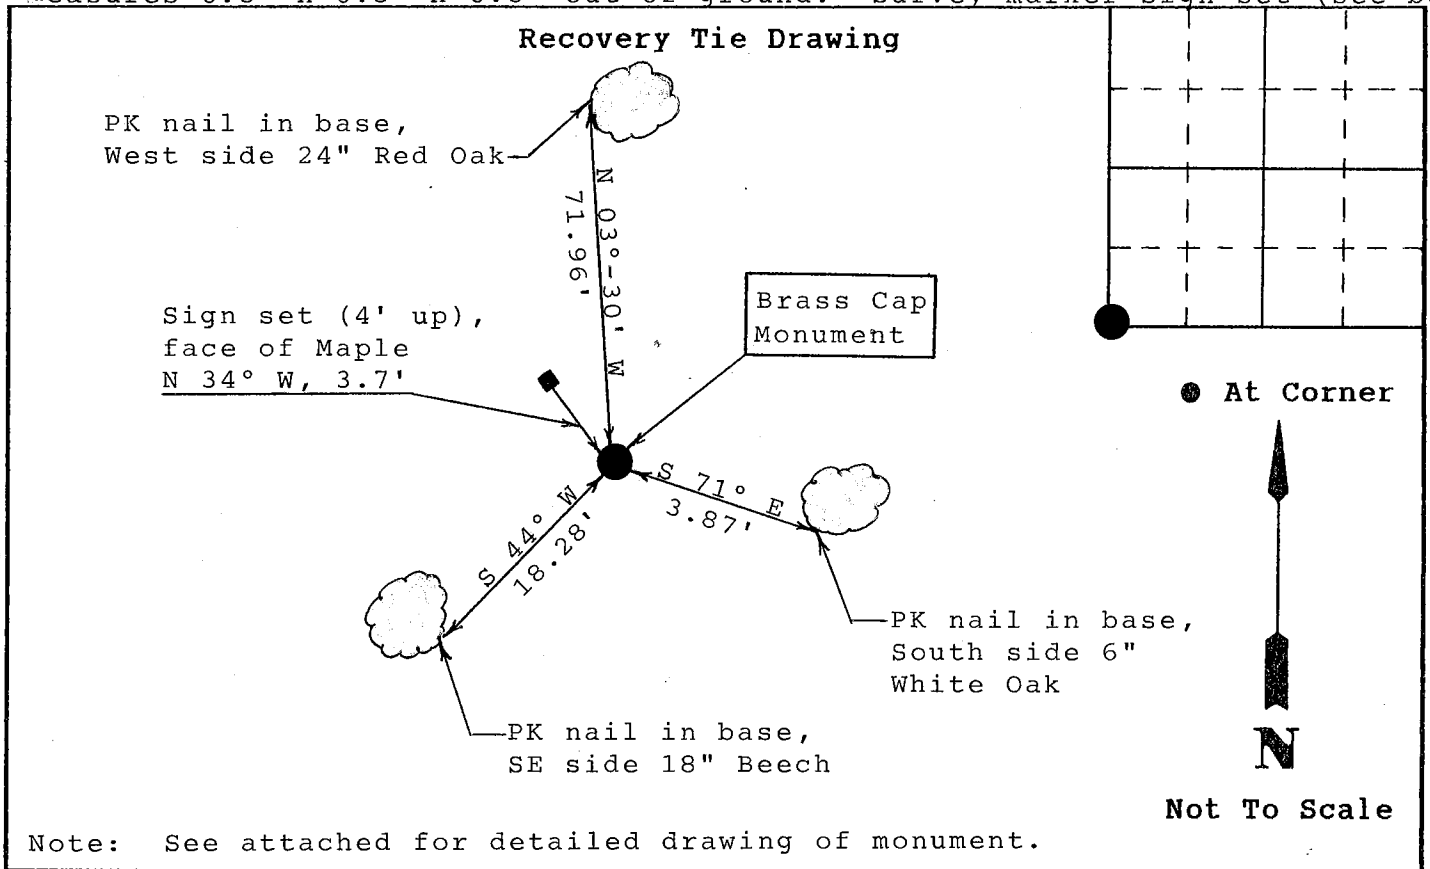

State of Indiana

County of Monroe

Space  
Reserved For  
Recording  
Officer

I, Michael W. Friley, County Surveyor, hereby certify  
that this document was prepared under my direction in  
accordance with the provisions of Section 17-3-64-4  
through 17-3-64-8 of the Indiana Code, being Acts of 1965,  
Chapter 319; and the above data is given under my hand and  
seal this 2nd day of May, 1996 A.D.

Indiana Registered Land Surveyor No. \_\_\_\_\_ or

Monroe County Surveyor's Office

United States Government Agency

Monroe County Surveyor

Title \_\_\_\_\_

Field Book:

96-01

Page:

48


MONUMENT RECORD

Corner I.D. \_\_\_\_\_

Section 4  
Township 10 North  
Range 1 West

Description: Brass Cap set in concrete found at the SW corner of Section 4, Washington Twp. Monument measures 0.3' / 0.5' x 0.3' out of ground. See attached "Recovery Tie Drawing".

Concrete

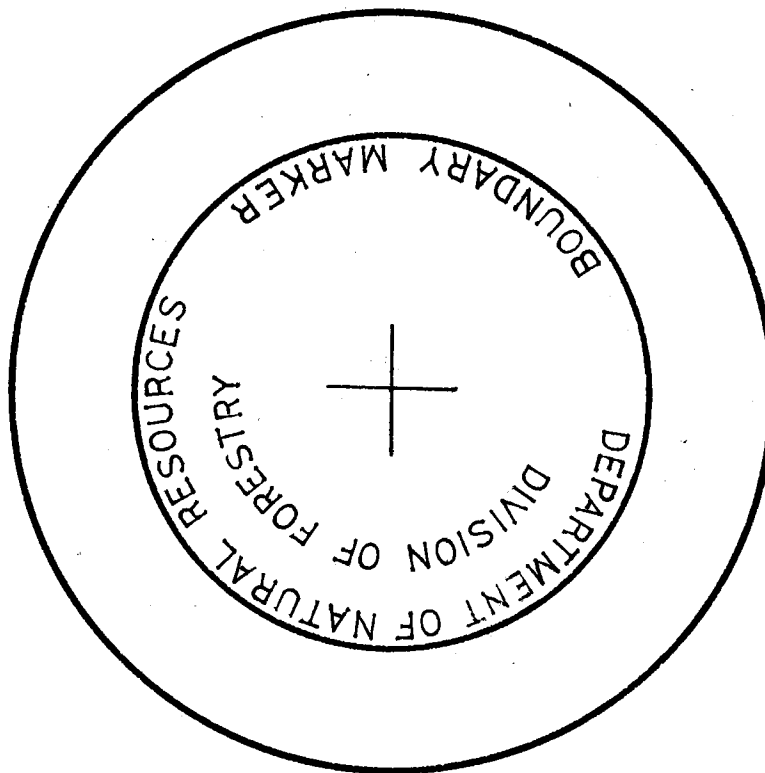

Not To Scale